


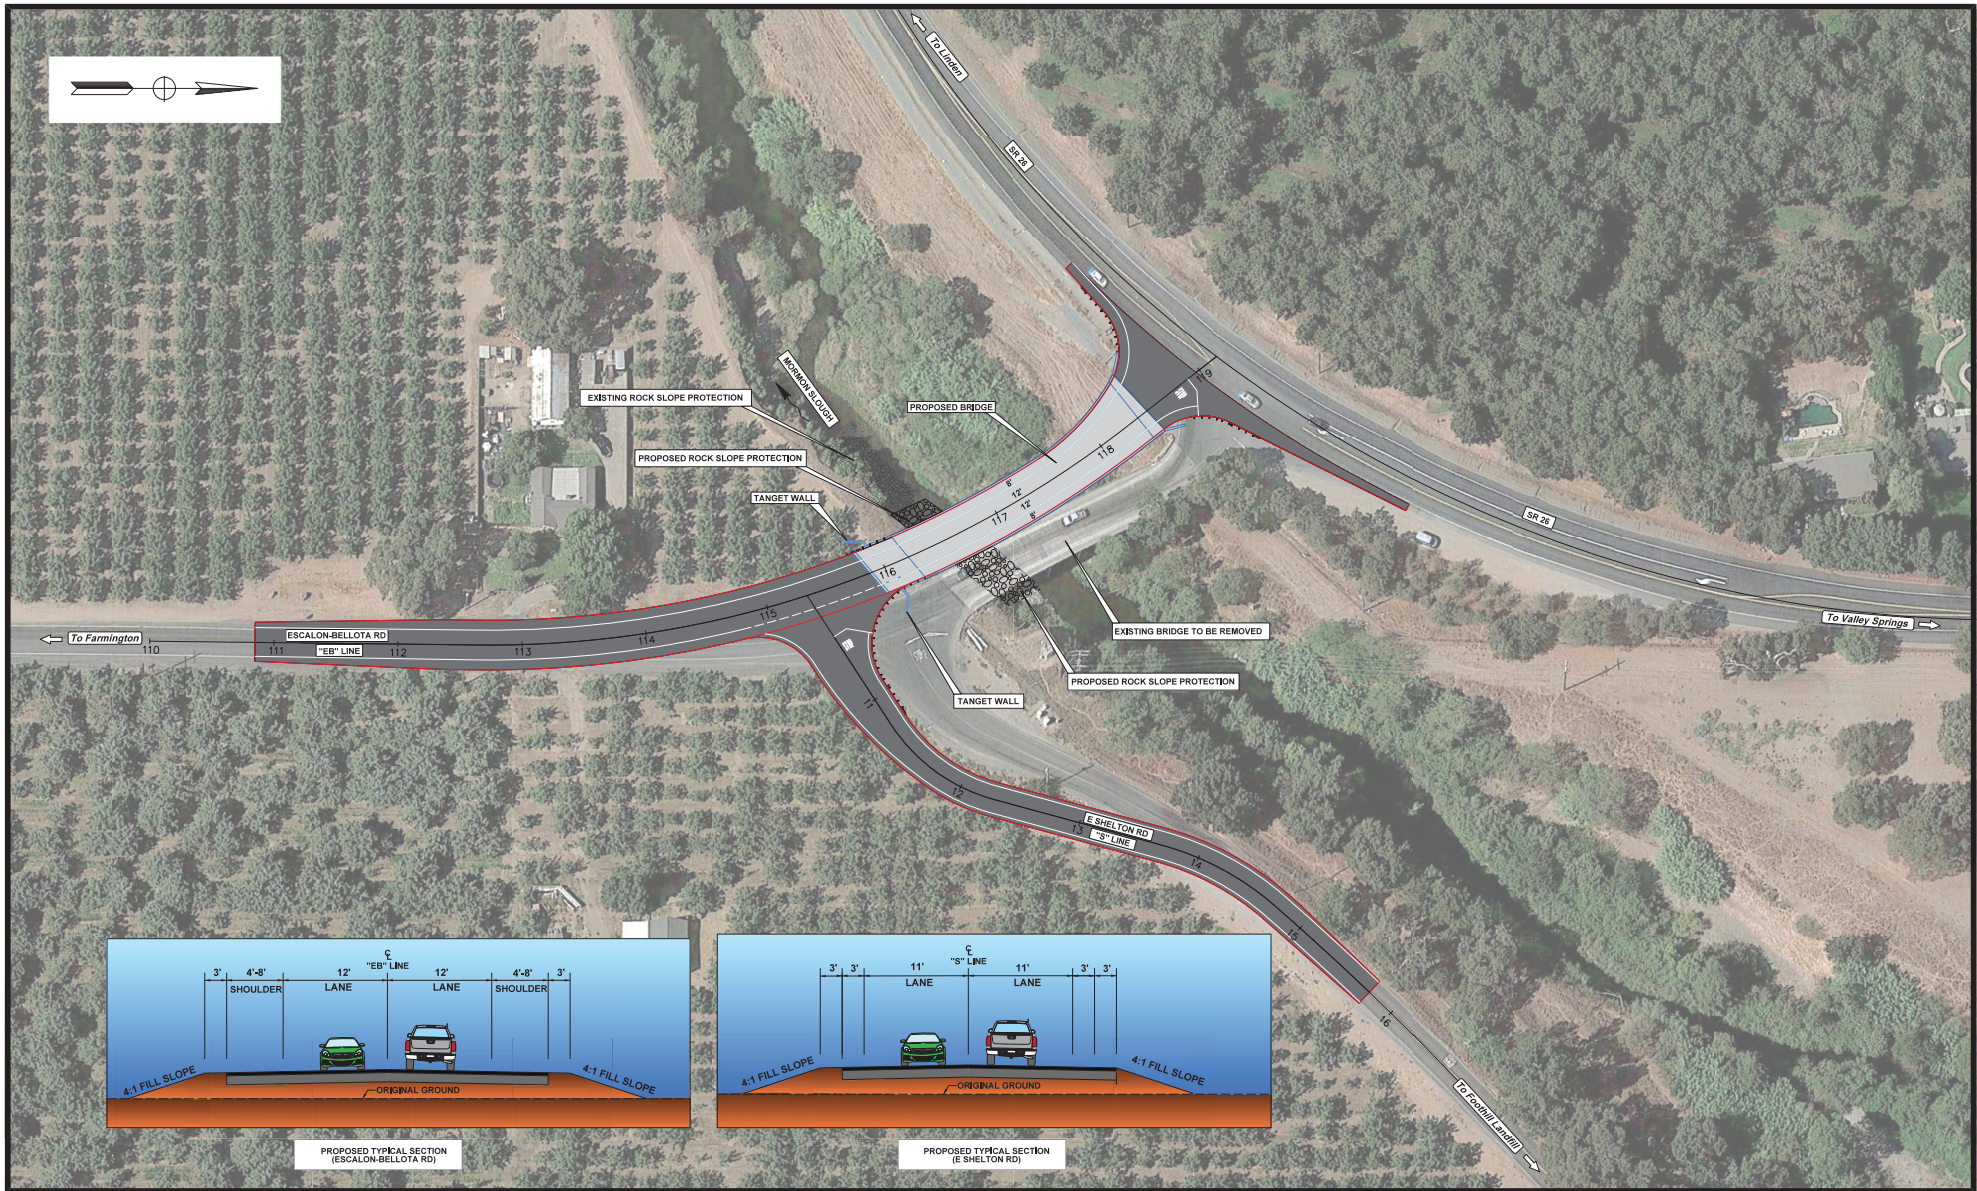

LEGEND PROPOSED BRIDGE PROPOSED ROAD PROPOSED ROCK SLOPE PROTECTION EXISTING ROCK SLOPE PROTECTION GUARDRAIL TANGENT WALL		COUNTY OF SAN JOAQUIN DEPARTMENT OF PUBLIC WORKS BRIDGE DIVISION 1810 EAST HAZELTON AVENUE STOCKTON, CALIFORNIA 95205 PHONE: (209) 468-3000 FAX: (209) 468-2959	DOKKEN ENGINEERING 110 BLUE RAVINE ROAD #200 FOLSOM, CA 95630 PHONE: (916) 858-0642 FAX: (916) 858-0643	PROJECT EXHIBIT ESCALON-BELLOTA ROAD BRIDGE OVER MORMON SLOUGH REPLACEMENT PROJECT JULY 2026
--	--	---	---	--

PROJECT NAME: ESCALON-BELLOTA ROAD OVER MORMON SLOUGH REPLACEMENT PROJECT