CORNER RECORD

Document Number CR-95-013

City of —

County of San Joaquin, California

Brief Legal Description N/E Cor. of the S/E 1/4 of Sec. 11, T2S, R8E, M.D.B. & M.

11 | 12
T2S | R8E
M.D.B. & M.

CORNER TYPE

Government Corner ☒ Control ☐
Meander ☐ Property ☐
Rancho ☐ Other ☐
Date of Survey JULY 21, 1995

COORDINATES *(Optional)*

N. ____
E. ____
Zone ____ Datum ____
Elev. ____

Corner — Left as found ☒ Found and tagged ☐ Established ☐ Reestablished ☐ Rebuilt ☐

Identification and type of corner found: Evidence used to identify or procedure used to establish or reestablish the corner: N/E Cor. of the S/E 1/4 of Sec. 11, T2S, R8E, M.D.B. & M. Fd. monument as described on R.S. 29-165. Measurements to other documented monuments verify the monument.

A description of the physical condition of the monument as found and as set or reset: Fd. Railroad spike as described on R.S. 29-165 S.J. Co. records 2,668.38' N/o Sec. Cor. as described on R.S. 29-165

SURVEYOR'S STATEMENT

This Corner Record was prepared by me or under my direction in conformance with the Land Surveyors' Act on July 21, 1995.

Signed ____ L.S. or R.C.E. Number 23341

REGISTERED PROFESSIONAL ENGINEER THOMAS RYAN FLINN No. 23341 Exp. 12-31-97 CIVIL STATE OF CALIFORNIA

COUNTY SURVEYOR'S STATEMENT

This Corner Record was received AUGUST 15, 1995 and examined and filed August 28, 1995.

Signed Henry M. Hirata Title COUNTY SURVEYOR

REGISTERED PROFESSIONAL ENGINEER HENRY M. HIRATA SEAL No. 21258 Exp. 9-30-97 CIVIL STATE OF CALIFORNIA

County Surveyor's Comment ____

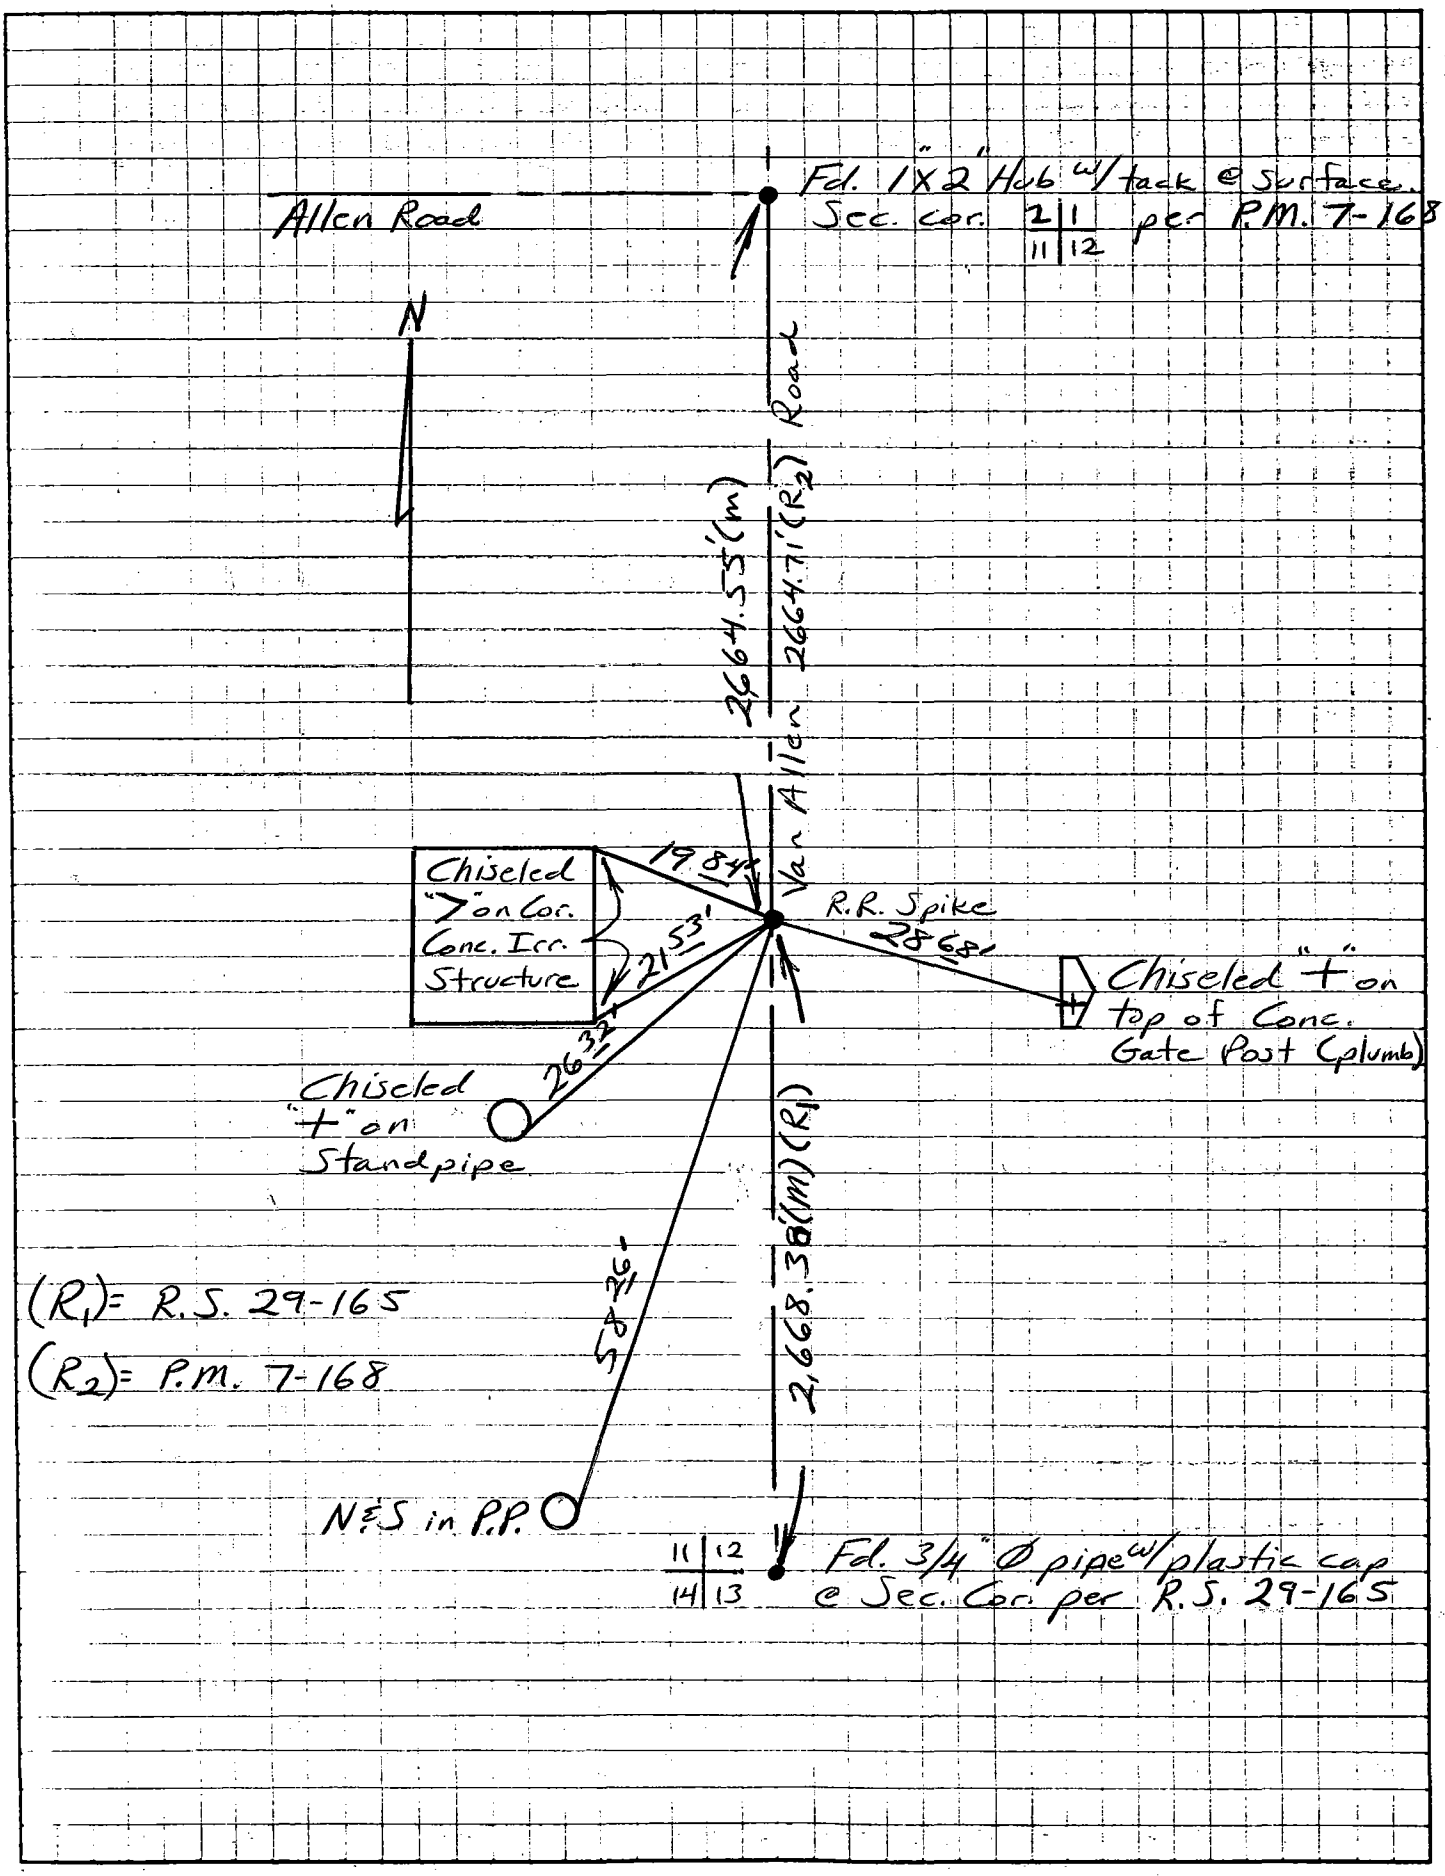
Allen Road
Fd. 1"X2" Hub w/tack @ Surface.
Sec. cor. 2 | 1 / 11 | 12 per P.M. 7-168
N
Van Allen Road
2664.55'(m)
2664.71'(R2)
Chiseled "7" on Cor. Conc. Icr. Structure
19.84'
21.53'
26.32'
R.R. Spike
28.68'
Chiseled "+" on top of Conc. Gate Post (plumb)
Chiseled "+" on Standpipe
2,668.38'(m) (R1)
58.26'
(R1)= R.S. 29-165
(R2)= P.M. 7-168
N&S in P.P.
11 | 12 / 14 | 13
Fd. 3/4" Ø pipe w/plastic cap @ Sec. Cor. per R.S. 29-165